


S:\2020\208288\Draw\Final Draw\11-13 E&S.dwg | Tabname: 11 | Apr. 13, 2021 | 4:20pm | ehoines

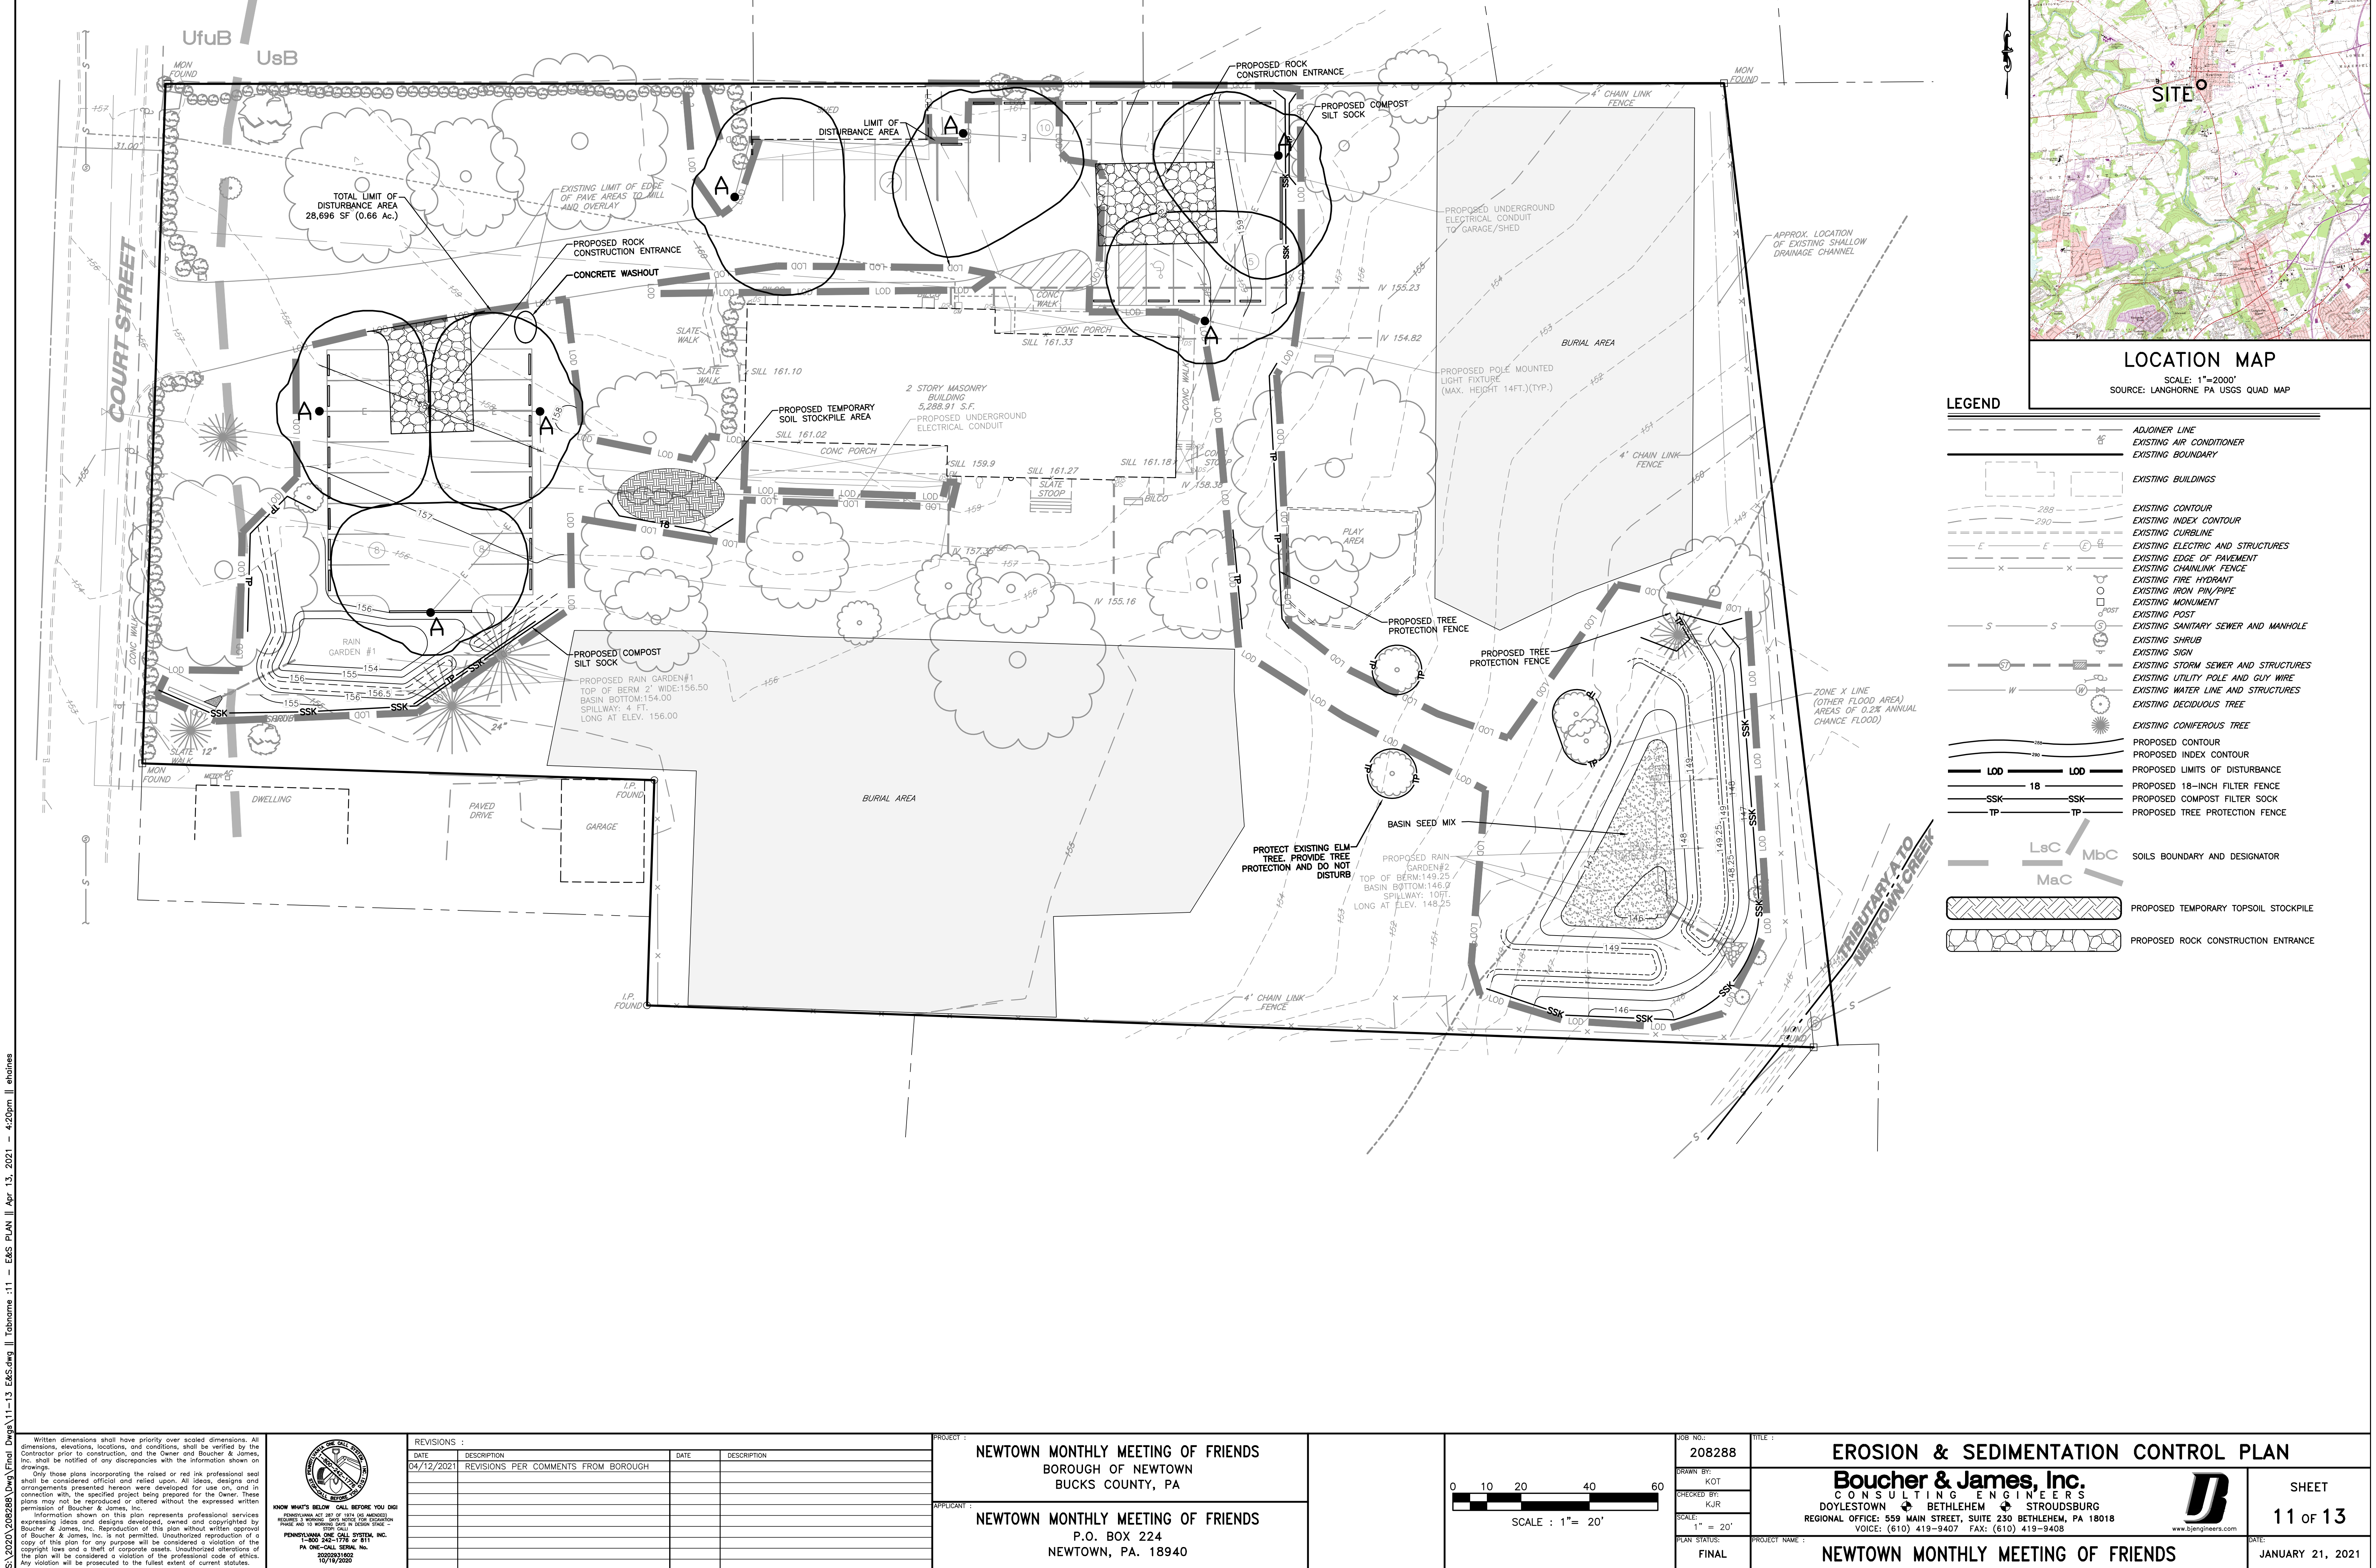

Written dimensions shall have priority over scaled dimensions. All dimensions, elevations, locations, and conditions, shall be verified by the Contractor prior to construction, and the Owner and Boucher & James, Inc. shall be notified of any discrepancies with the information shown on drawings.

Only those plans incorporating the raised or red ink professional seal shall be considered official and relied upon. All ideas, designs and arrangements presented hereon were developed for use on, and its connection with, the specified project being prepared for the Owner. These plans may not be reproduced or altered without the expressed written permission of Boucher & James, Inc.


Information shown on this plan represents professional services expressing ideas and designs developed, owned and copyrighted by Boucher & James, Inc. Reproduction of this plan without written approval of Boucher & James, Inc. is not permitted. Unauthorized reproduction of a copy of this plan for any purpose will be considered a violation of the copyright laws and a theft of corporate assets. Unauthorized alterations of the plan will be considered a violation of the professional code of ethics. Any violation will be prosecuted to the fullest extent of current statutes.



REVISIONS :			
DATE	DESCRIPTION	DATE	DESCRIPTION
04/12/2021	REVISIONS PER COMMENTS FROM BOROUGH		

PROJECT :
NEWTOWN MONTHLY MEETING OF FRIENDS
BOROUGH OF NEWTOWN
BUCKS COUNTY, PA

APPLICANT :
NEWTOWN MONTHLY MEETING OF FRIENDS
P.O. BOX 224
NEWTOWN, PA. 18940

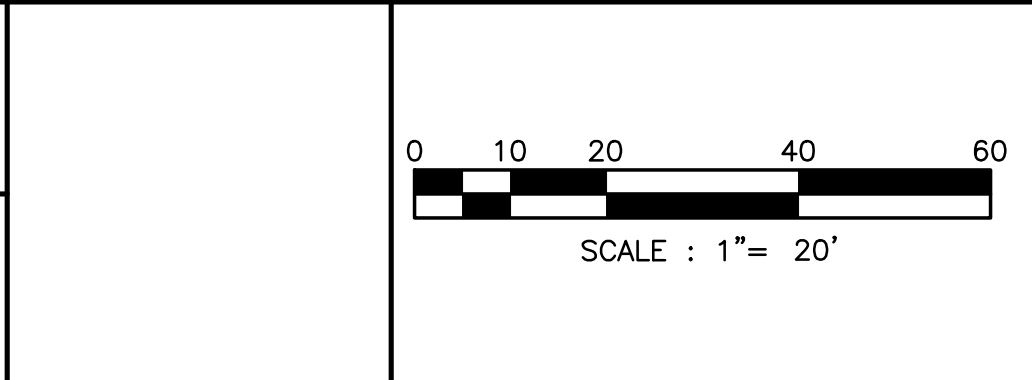

JOB NO.:
208288

DRAWN BY:
KOT

CHECKED BY:
KJR

SCALE:
1" = 20'

PLAN STATUS:
FINAL

TITLE :
EROSION & SEDIMENTATION CONTROL PLAN

Boucher & James, Inc.
CONSULTING ENGINEERS
DOYLESTOWN • BETHLEHEM • STROUDSBURG
REGIONAL OFFICE: 559 MAIN STREET, SUITE 230 BETHLEHEM, PA 18018
VOICE: (610) 419-9407 FAX: (610) 419-9408
www.bjengineers.com

SHEET
11 OF 13

DATE:
JANUARY 21, 2021